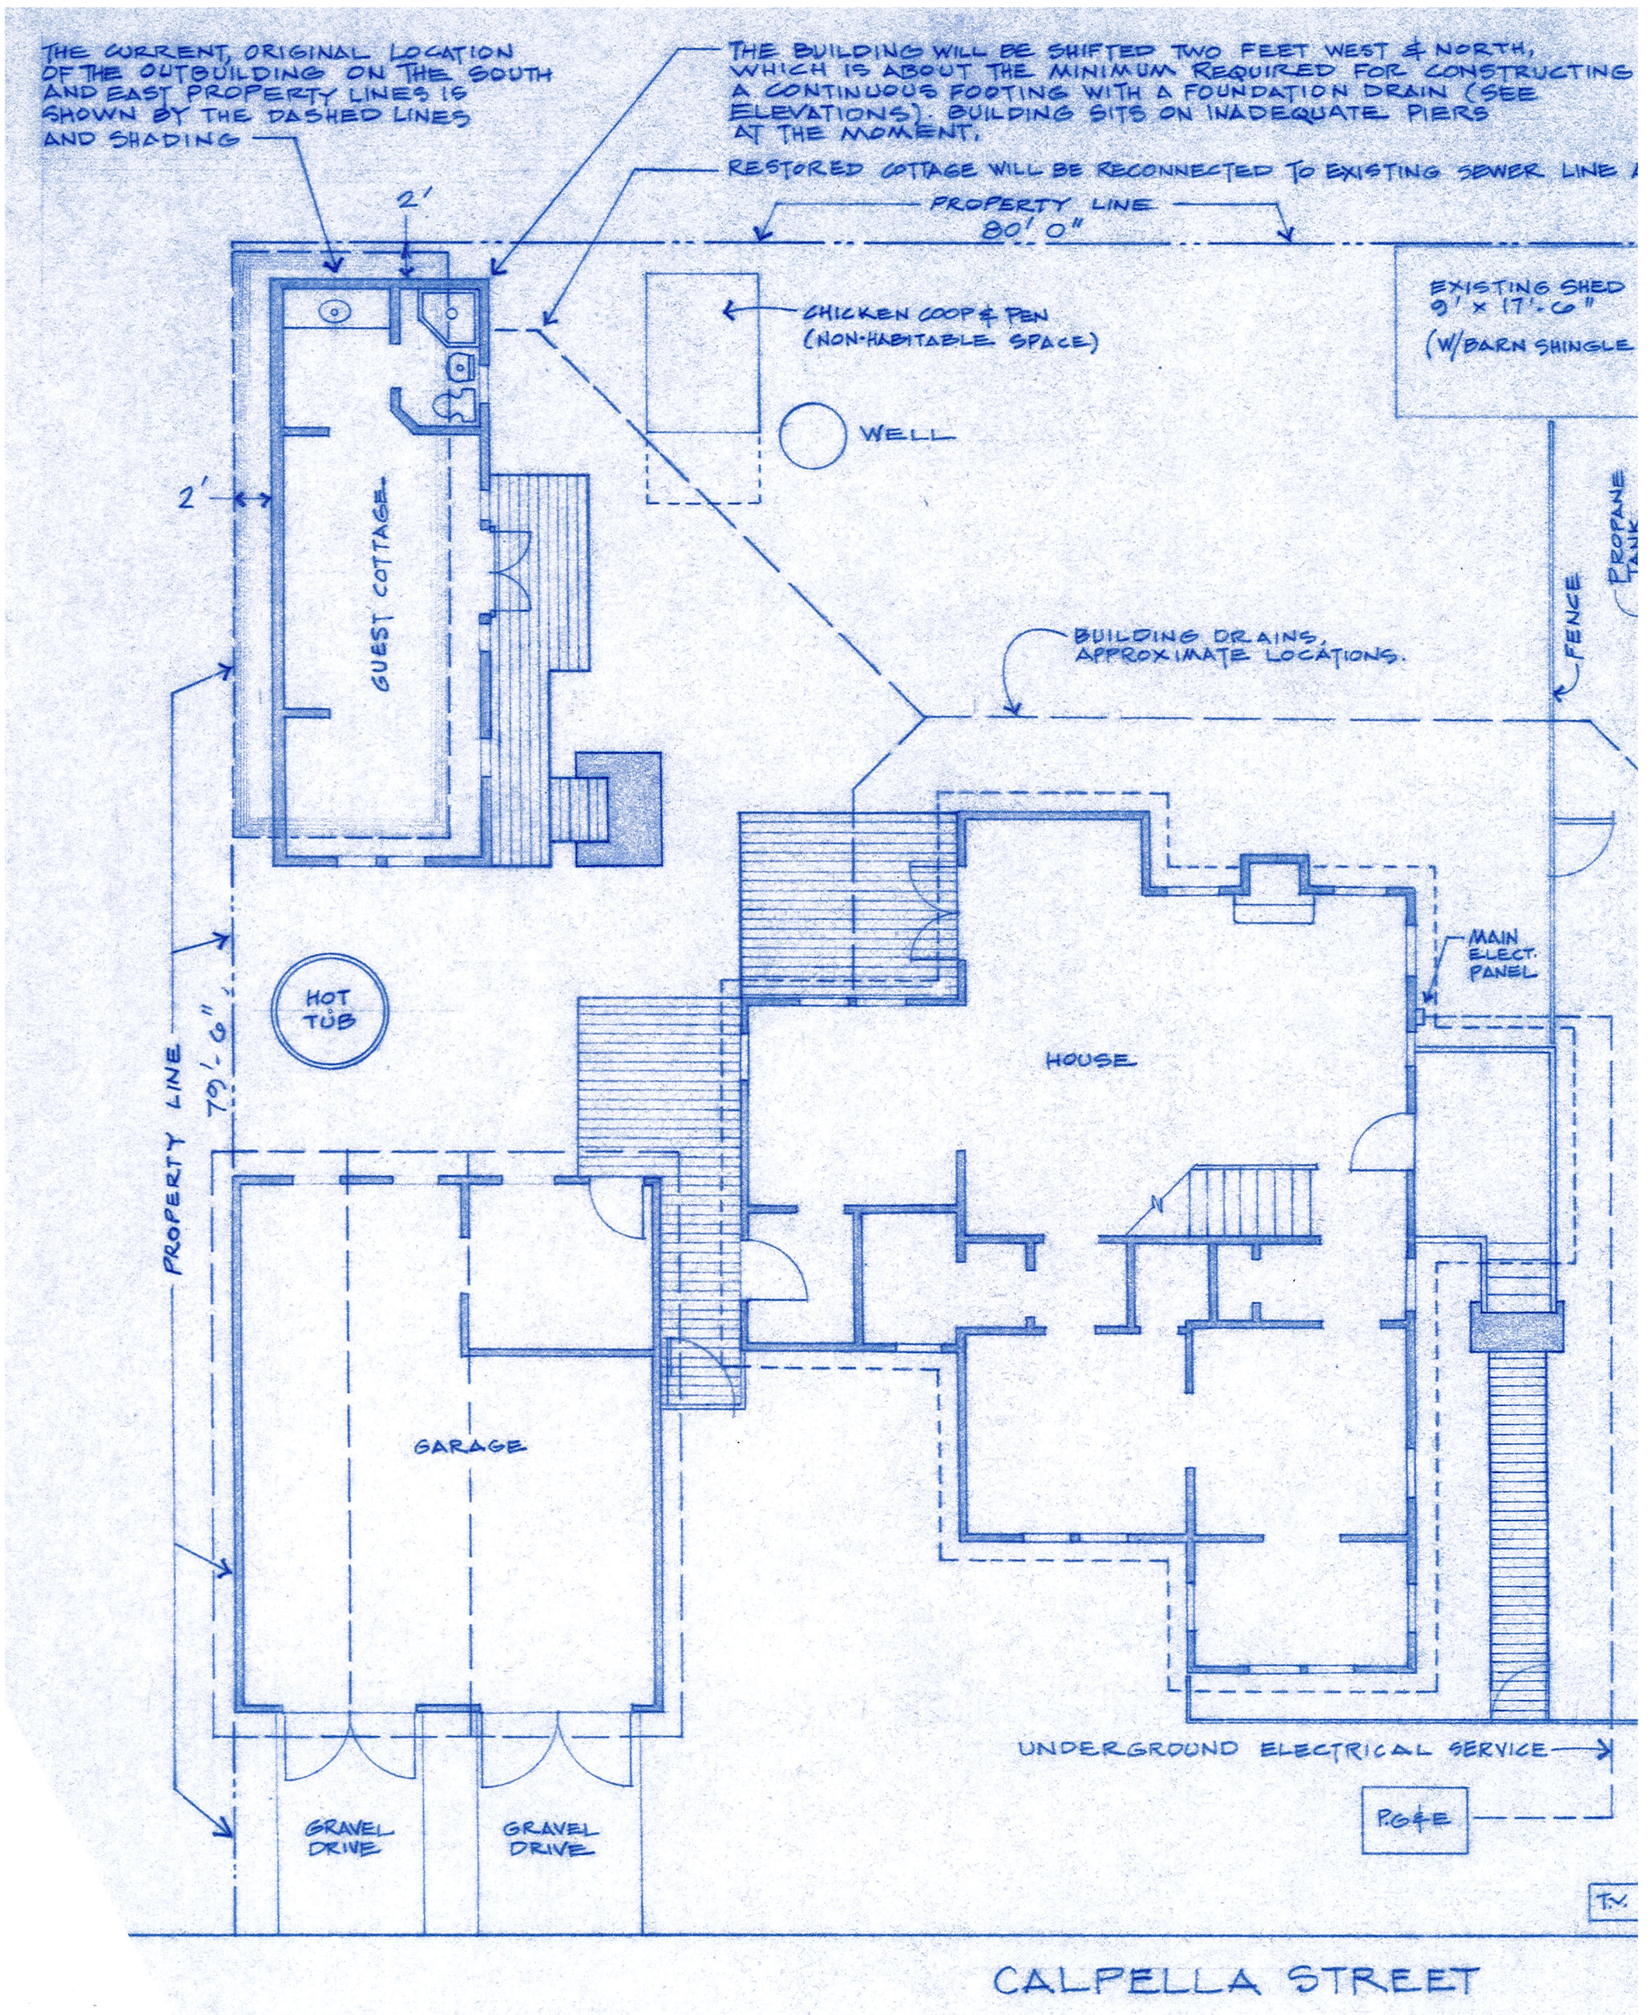

SITE PLAN LOT AREA = 6360 ☐ EXIST COVERAGE = 37% · PROJECT CHANGES

SCALE 1/8" = 1'-0"