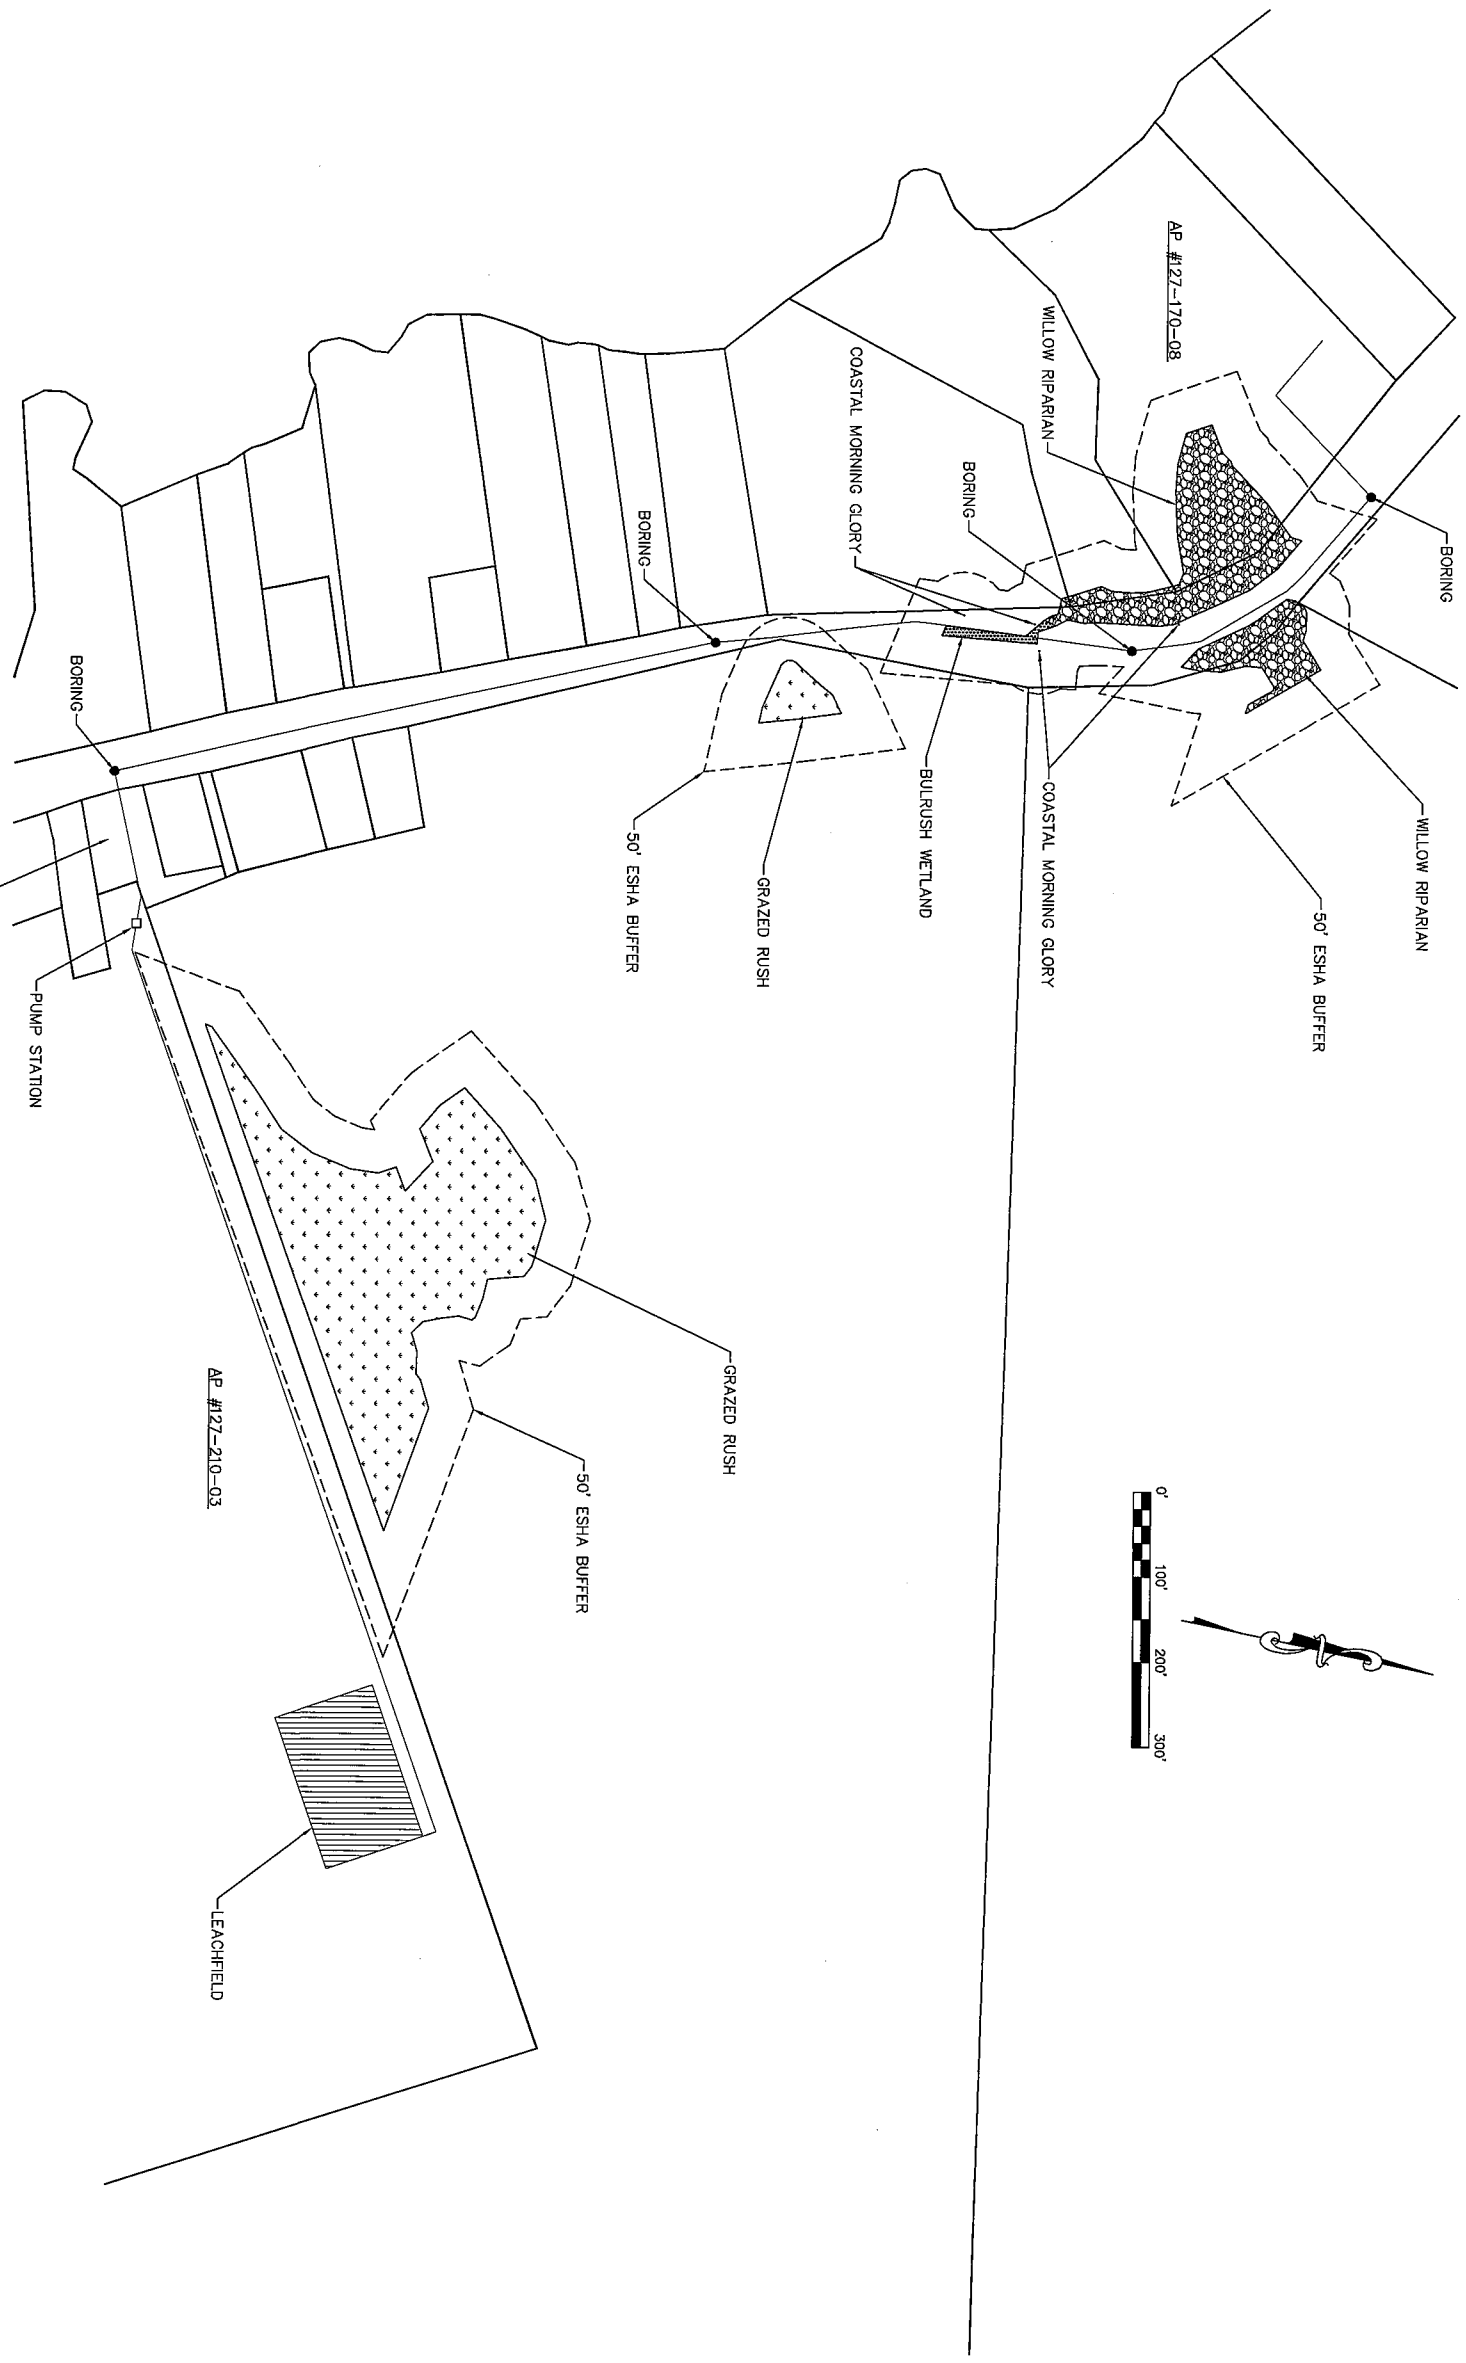

SHEET 1 OF 1 SHEETS	AP # 127-182-16, 127-210-03 & 127-170-08 DRAWN TH DATE 6/4/2015 SCALE AS SHOWN APPROVED	SEPTIC REPAIR SITE PLAN THE HARBOR HOUSE INN 5600 S. HIGHWAY ONE ELK, CA 95432	Wynn Coastal Planning 703 N. Main Street Fort Bragg, California 95437 (707) 964-2537 www.WCPlan.com	Based on a map by: Spade Natural Resources Consulting 703 N. Main Street Fort Bragg, California 95437 (707) 357-2283